


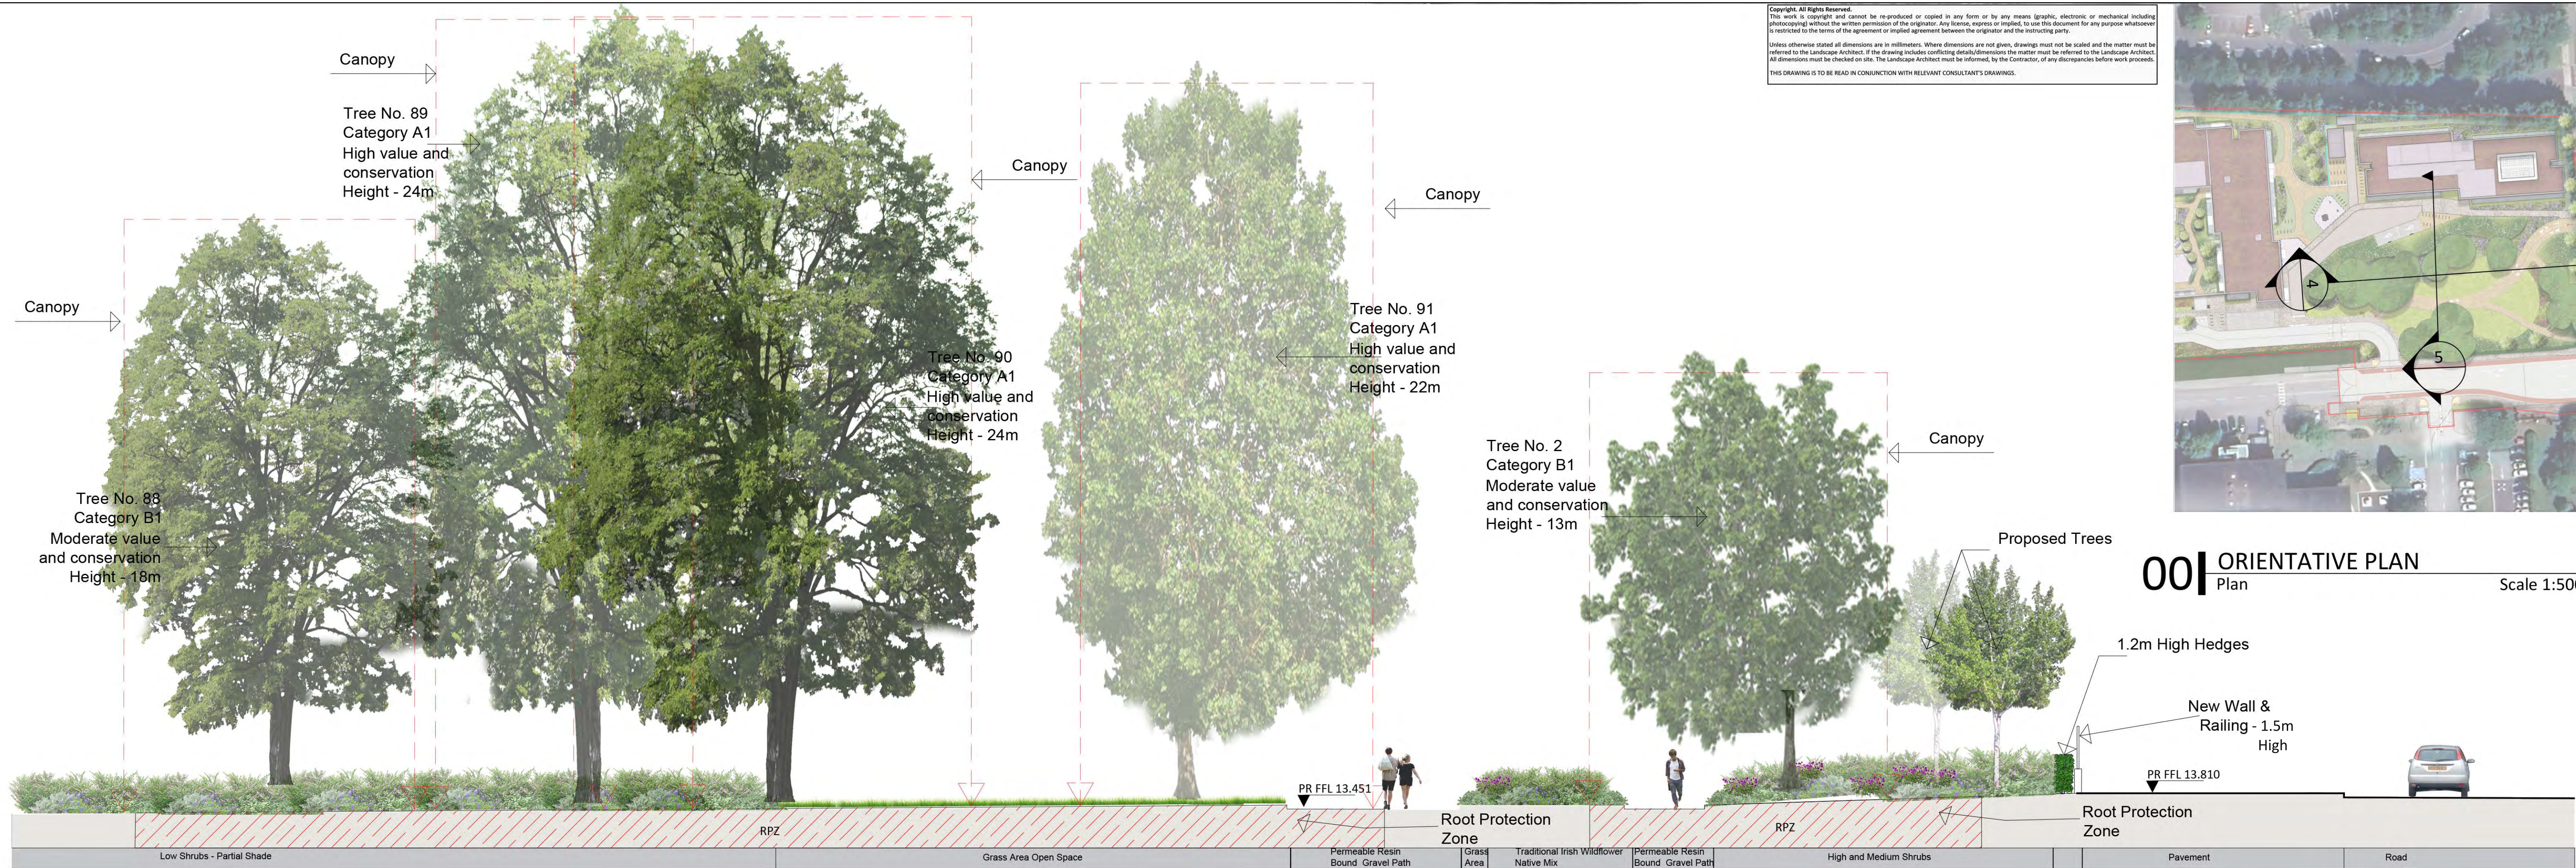


04 | Landscape Section
SECTION 4-4

Scale 1:100

00 | ORIENTATIVE PLAN
Plan

Scale 1:500

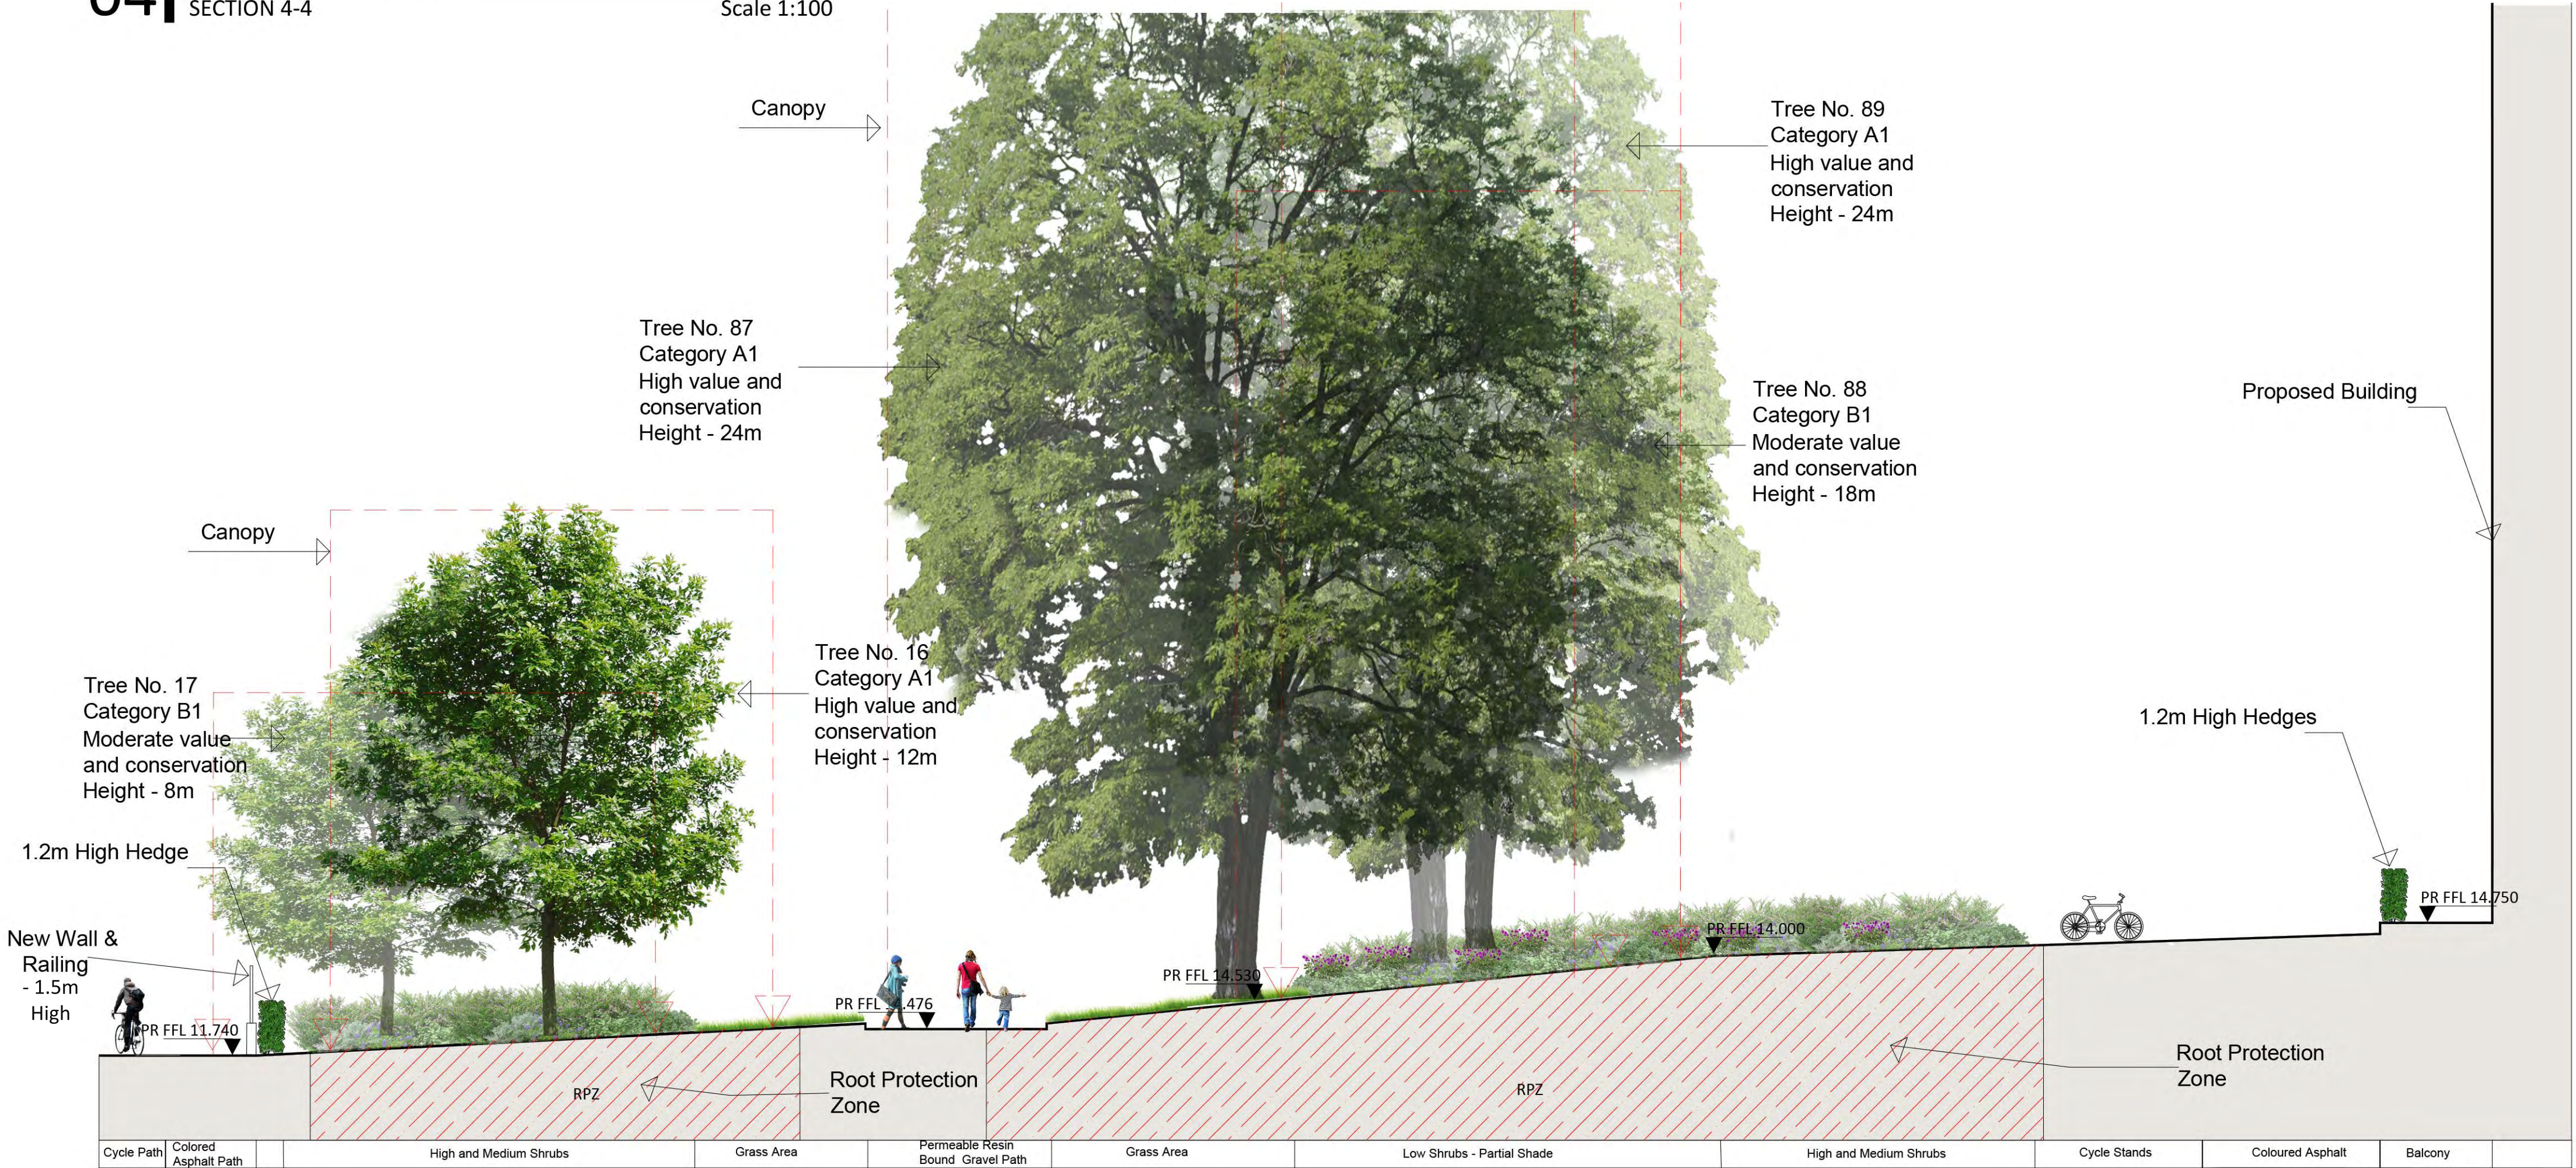

05 | Landscape Section
SECTION 5-5

Scale 1:100

Issued for Planning		Revision Notes		AB / GB By / Chk	18/12/24 Date	P01 Rev		
Status: For Information								
 Park Hood Chartered Landscape Architects								
Hawarden House, 163 Upper Newtownards Road, Belfast, BT4 3HZ T: +44 (0) 28 9029 8020 E: info@parkhood.com parkhood.com								
Client: The Landscape Development Agency								
Project: LDA Wilton Sarsfield Road								
Title: Landscape Sections Sheet 2 of 2								
Job No: 7848		Scale@A1 1:100		Date: Dec 2024				
Drawing Number								
Project	Originator	Volume	Level	Type	Role	Number	Revision	
7848	PHL	ZZ	ZZ	DR	L	1401	P01	